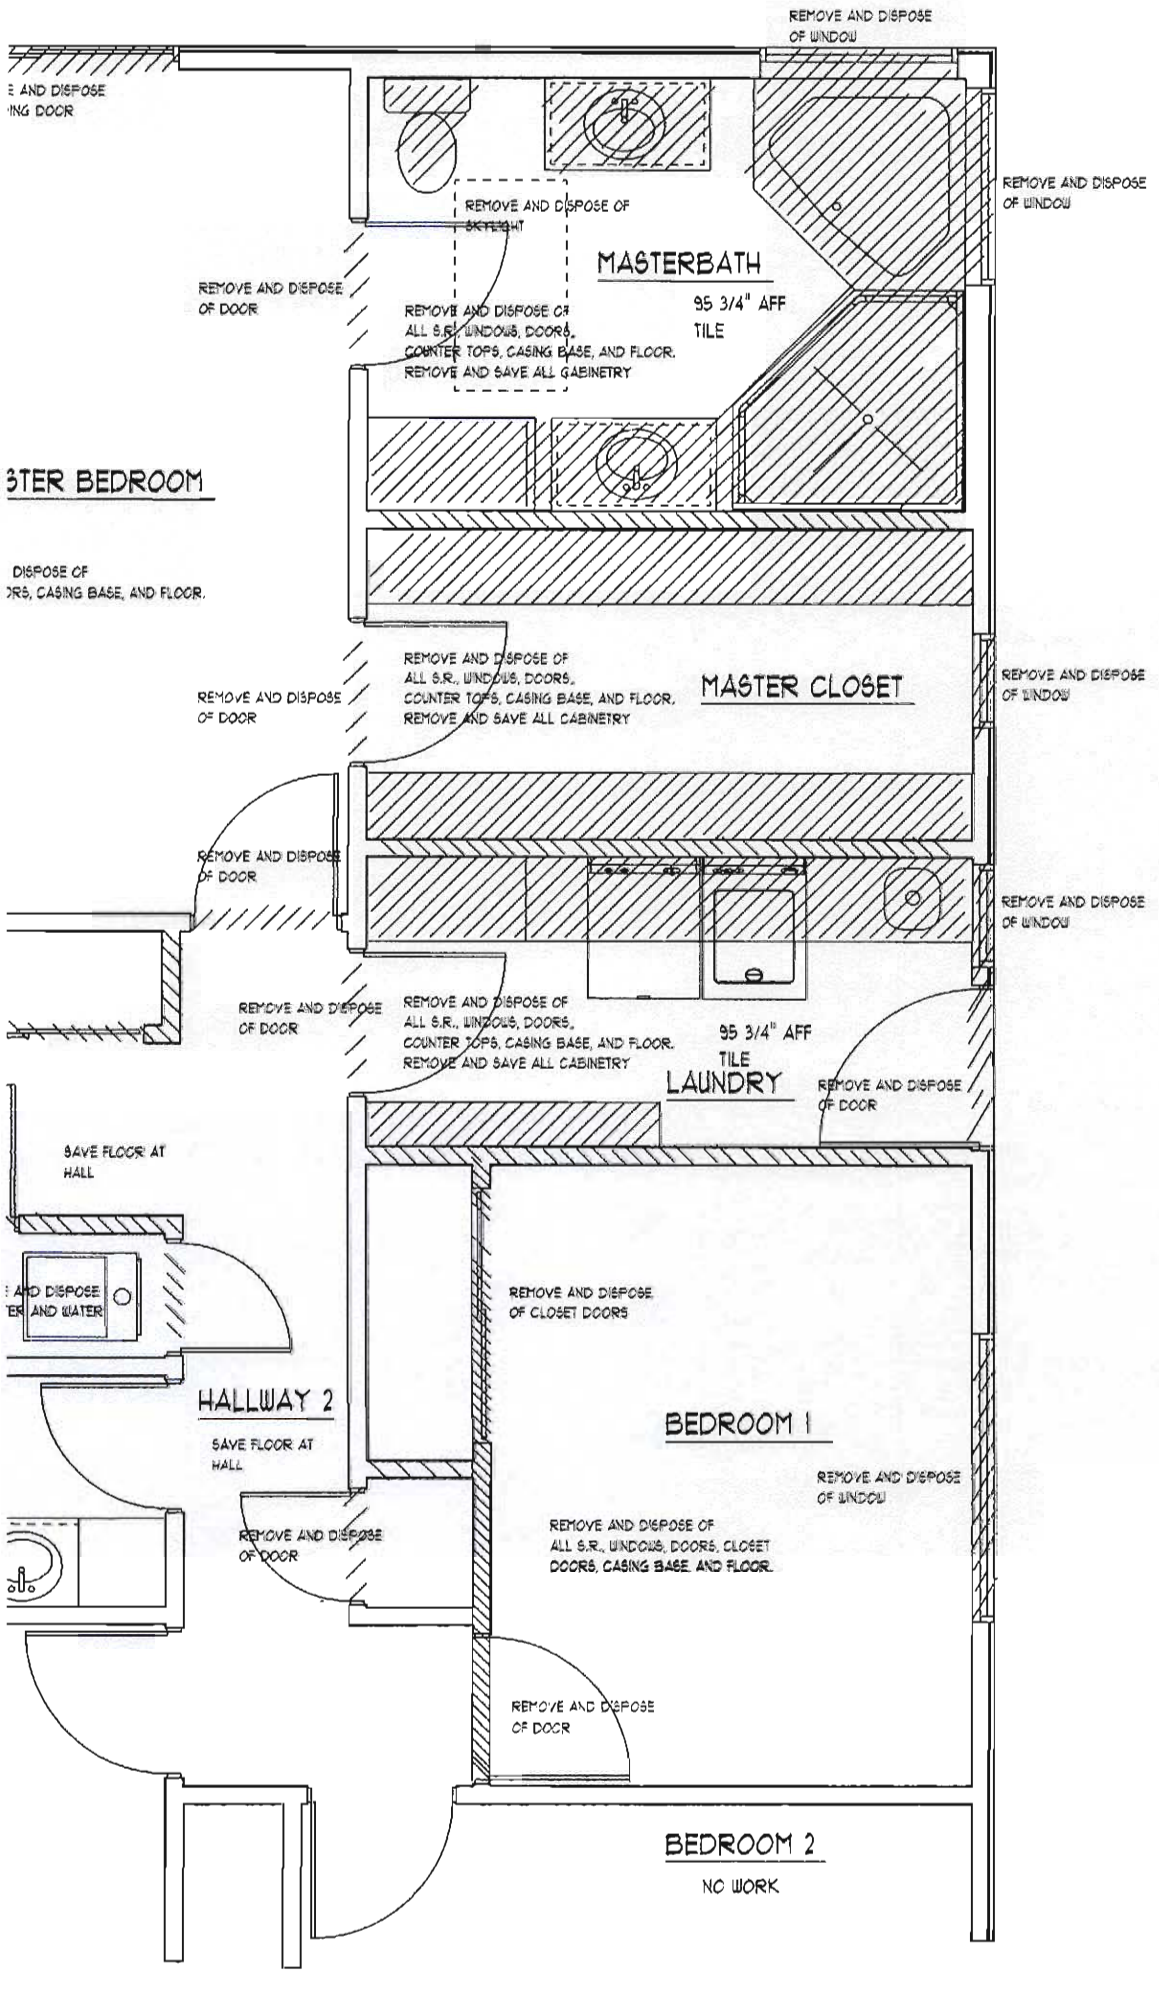
REMOVE AND DISPOSE OF WINDOW
E AND DISPOSE
ING DOOR
REMOVE AND DISPOSE OF WINDOW
REMOVE AND DISPOSE OF SKYLIGHT
MASTERBATH
95 3/4" AFF
TILE
REMOVE AND DISPOSE OF DOOR
REMOVE AND DISPOSE OF ALL S.R., WINDOWS, DOORS, COUNTER TOPS, CASING BASE, AND FLOOR. REMOVE AND SAVE ALL CABINETRY
STER BEDROOM
DISPOSE OF
DRS, CASING BASE, AND FLOOR.
REMOVE AND DISPOSE OF ALL S.R., WINDOWS, DOORS, COUNTER TOPS, CASING BASE, AND FLOOR. REMOVE AND SAVE ALL CABINETRY
MASTER CLOSET
REMOVE AND DISPOSE OF WINDOW
REMOVE AND DISPOSE OF DOOR
REMOVE AND DISPOSE OF DOOR
REMOVE AND DISPOSE OF WINDOW
REMOVE AND DISPOSE OF DOOR
REMOVE AND DISPOSE OF ALL S.R., WINDOWS, DOORS, COUNTER TOPS, CASING BASE, AND FLOOR. REMOVE AND SAVE ALL CABINETRY
95 3/4" AFF
TILE
LAUNDRY
REMOVE AND DISPOSE OF DOOR
SAVE FLOOR AT HALL
AND DISPOSE
ER AND WATER
REMOVE AND DISPOSE OF CLOSET DOORS
HALLWAY 2
SAVE FLOOR AT HALL
BEDROOM 1
REMOVE AND DISPOSE OF WINDOW
REMOVE AND DISPOSE OF DOOR
REMOVE AND DISPOSE OF ALL S.R., WINDOWS, DOORS, CLOSET DOORS, CASING BASE AND FLOOR.
REMOVE AND DISPOSE OF DOOR
BEDROOM 2
NO WORK

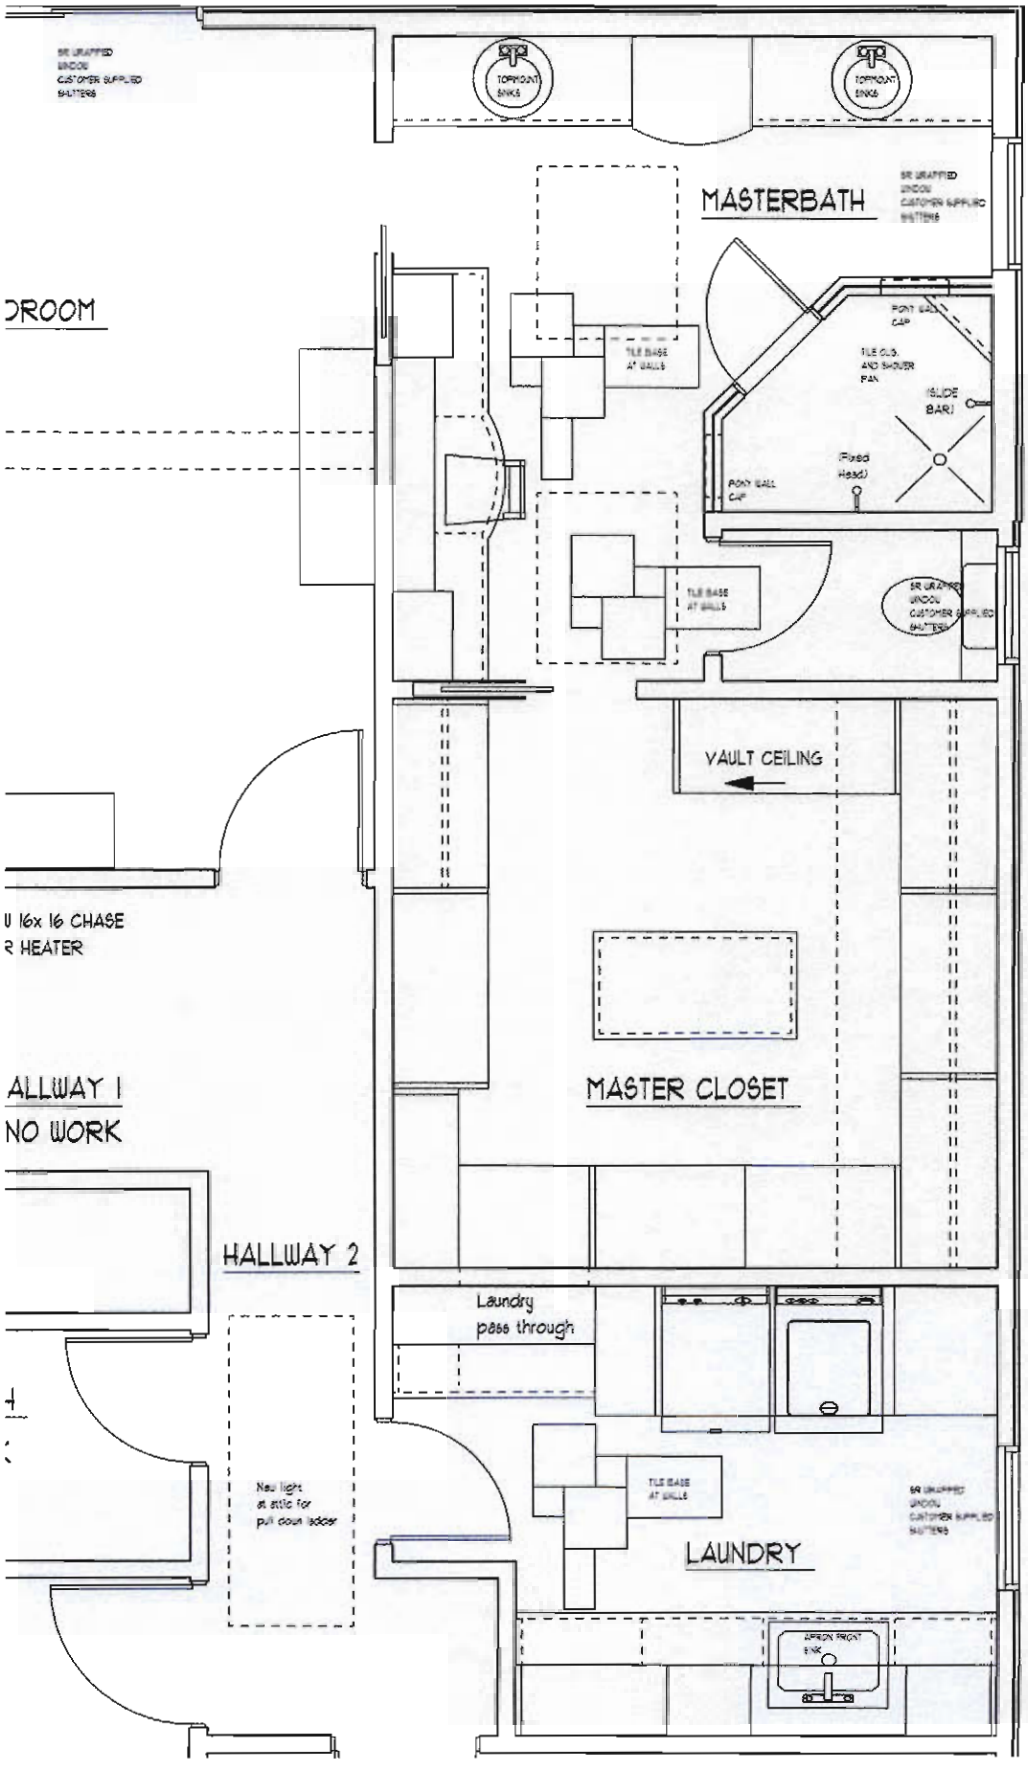
TOPMOUNT SINKS
TOPMOUNT SINKS
MASTERBATH
DROOM
TILE BASE AT WALLS
TILE BASE AT WALLS
(SLIDE BAR)
(Fixed Head)
VAULT CEILING
U 16x 16 CHASE
R HEATER
ALLWAY 1
NO WORK
MASTER CLOSET
HALLWAY 2
Laundry pass through
New light at attic for pull down ladder
TILE BASE AT WALLS
LAUNDRY